
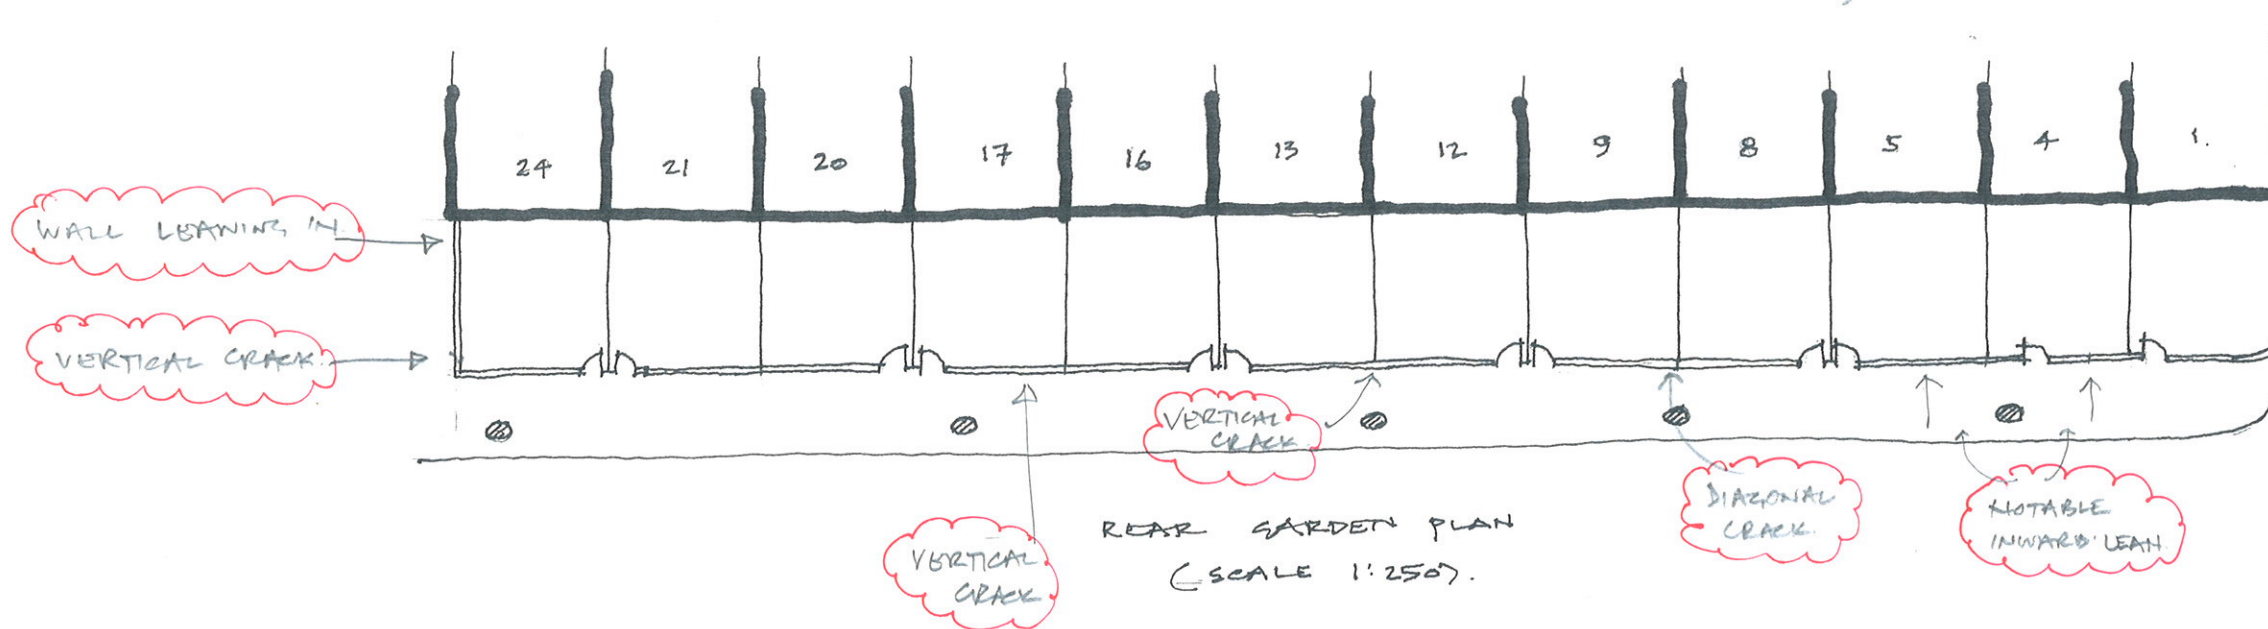
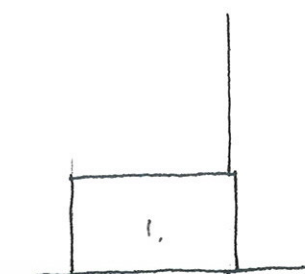


END ELEVATION.

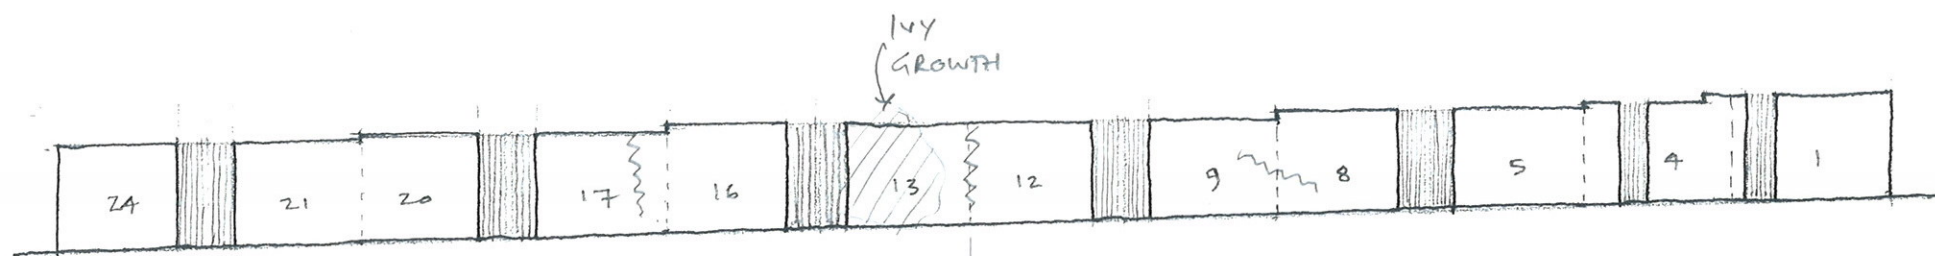

END ELEVATION.

Item	REAR GARDEN WALL DETAILS.	scale	AS SHOWN.
Site	WESLEY SQUARE W.II.	date	
Client		dwg no	
		drawn	

ROBSON WALSH

CHARTERED SURVEYORS

Rowan House, 9-31 Victoria Road, Park Royal, London NW10 6DP

Telephone 020 8964 9161 Facsimile 020 8964 9145